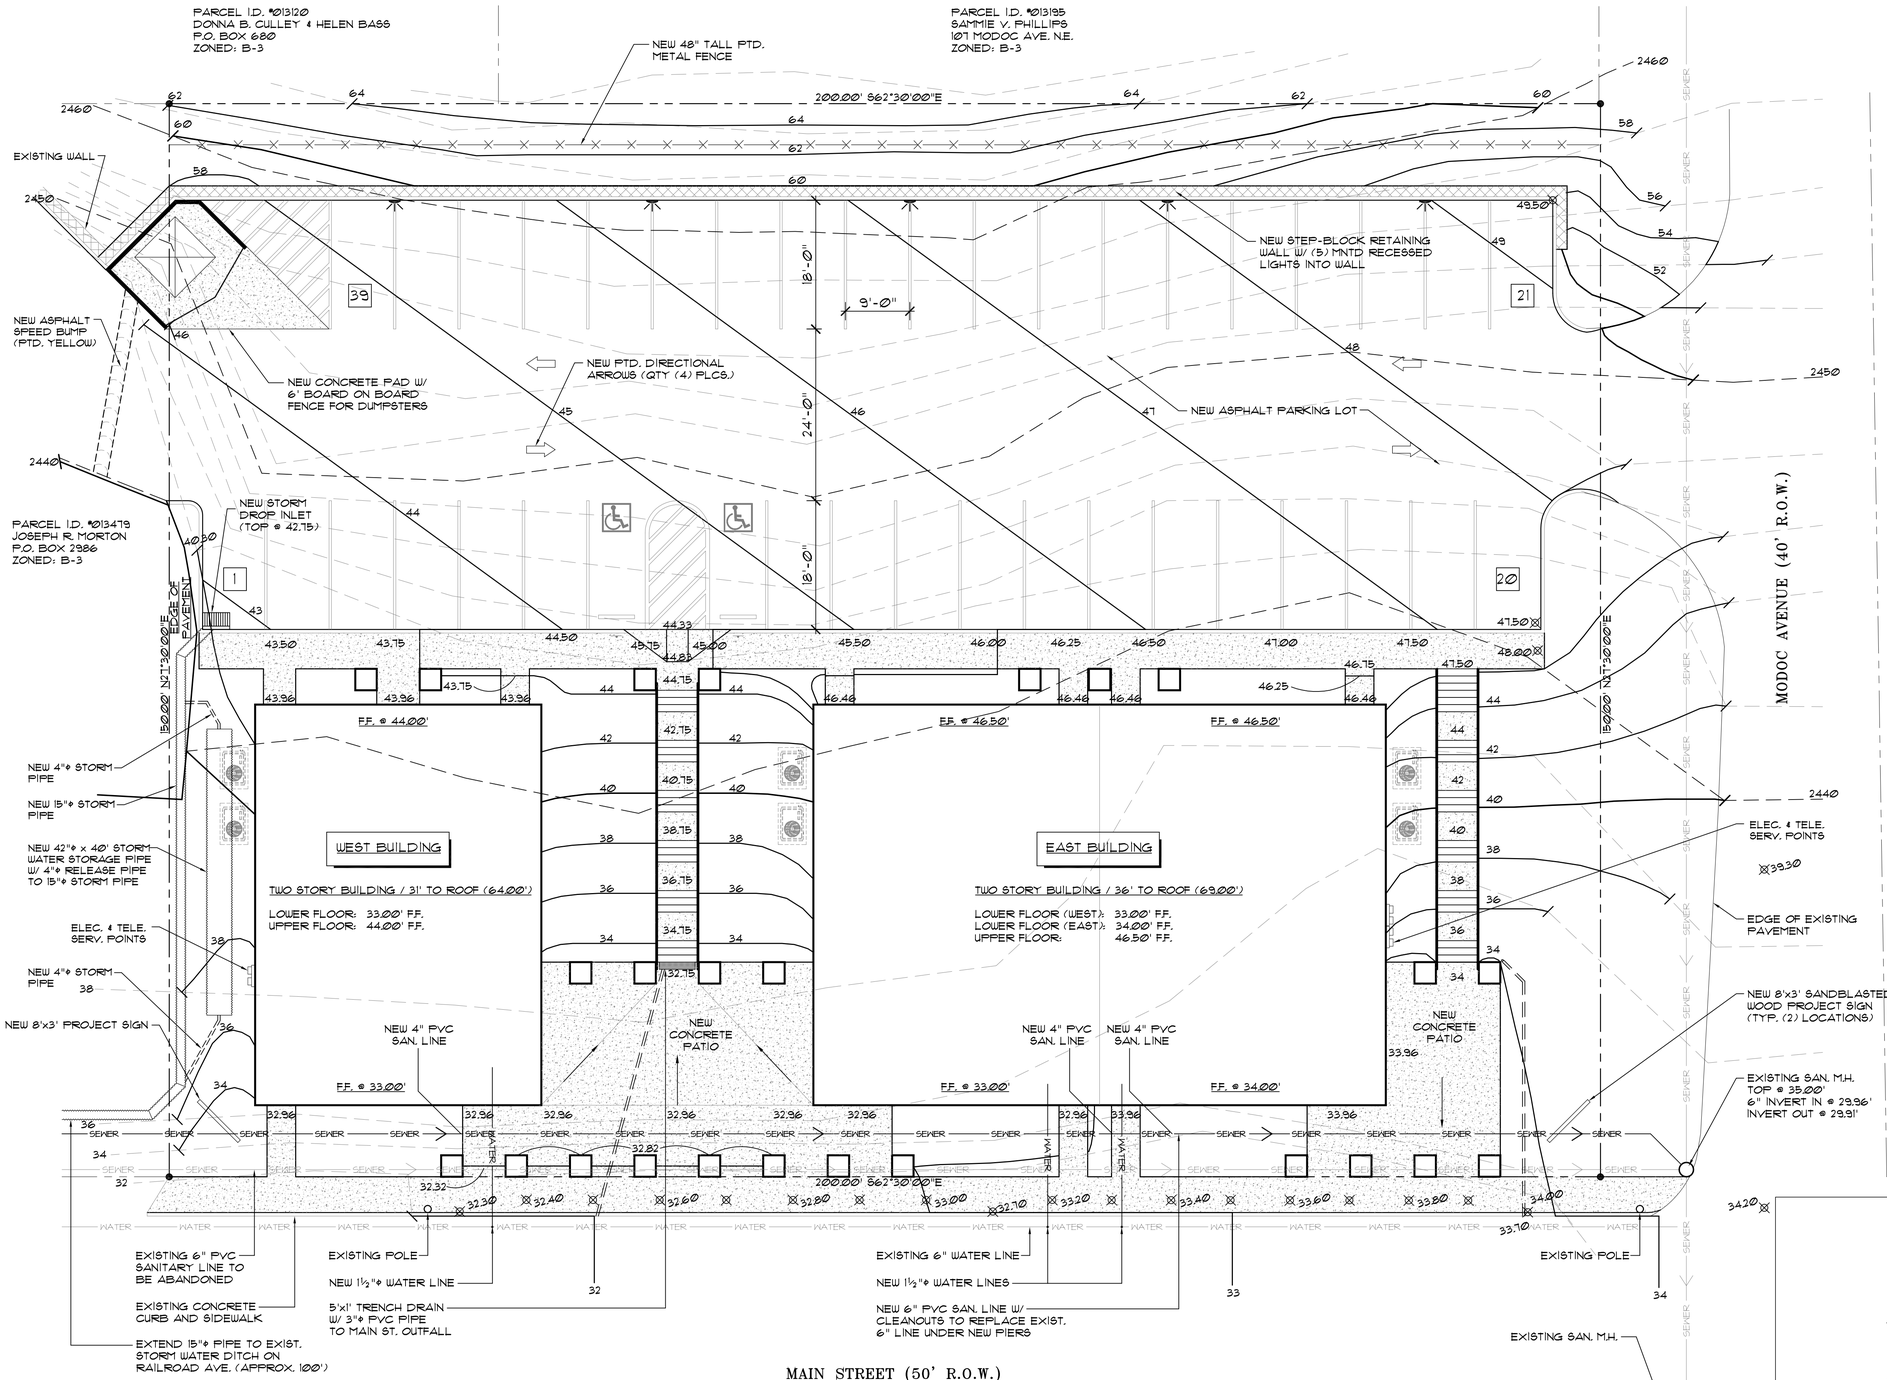

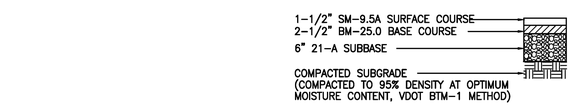

ONSITE PAVEMENT SECTION

NOT TO SCALE

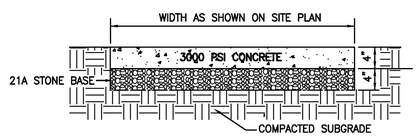

CONCRETE SIDEWALK DETAIL

NOT TO SCALE

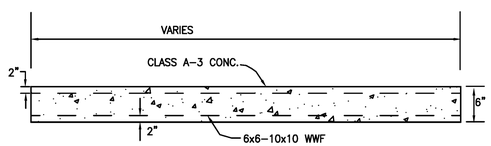

CONC. PAD DETAIL

(DUMPSTER PAD)

NOT TO SCALE

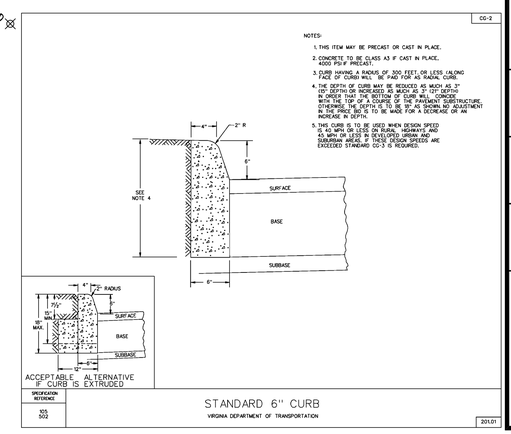

PROJECT DATA

PROJECT TITLE:	THE SHOPPES ON MAIN
OWNER/DEVELOPER:	JOSEPH R. & DONNA J. MORTON
ARCHITECT:	dBF ASSOCIATES, ARCHITECTS
ZONING:	B-3 (DOWNTOWN BUSINESS)
PARCEL:	I.D. #013907
PARKING:	39 CARS PROPOSED

VICINITY MAP

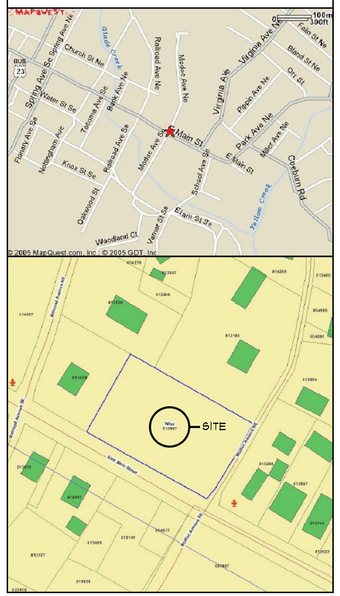

APPROVALS

SIGNATURE	DATE
SIGNATURE	DATE
SIGNATURE	DATE
SIGNATURE	DATE
SIGNATURE	DATE
SIGNATURE	DATE

dBF Associates Architects

P.O. Box 78
Charlottesville, VA 22902
(434) 977-2791
(434) 977-0593 (FAX)

THE SHOPPES ON MAIN
WISE, VIRGINIA

NO	DESCRIPTION	DATE
1	REVISIONS PER TOWN REVIEW COMMENTS	03-16-05

REVISIONS

SITE PLAN

NORTH

SCALE
1" = 10'-0"

DATE 03-01-05
DWN BY DWD
CHECKED BY RJFJR

PROJECT NO
V0425

DRAWING NO
SP1

OF 2